




CROSS SECTION **SCENE 8** **SNAKE COLUMN** **C**

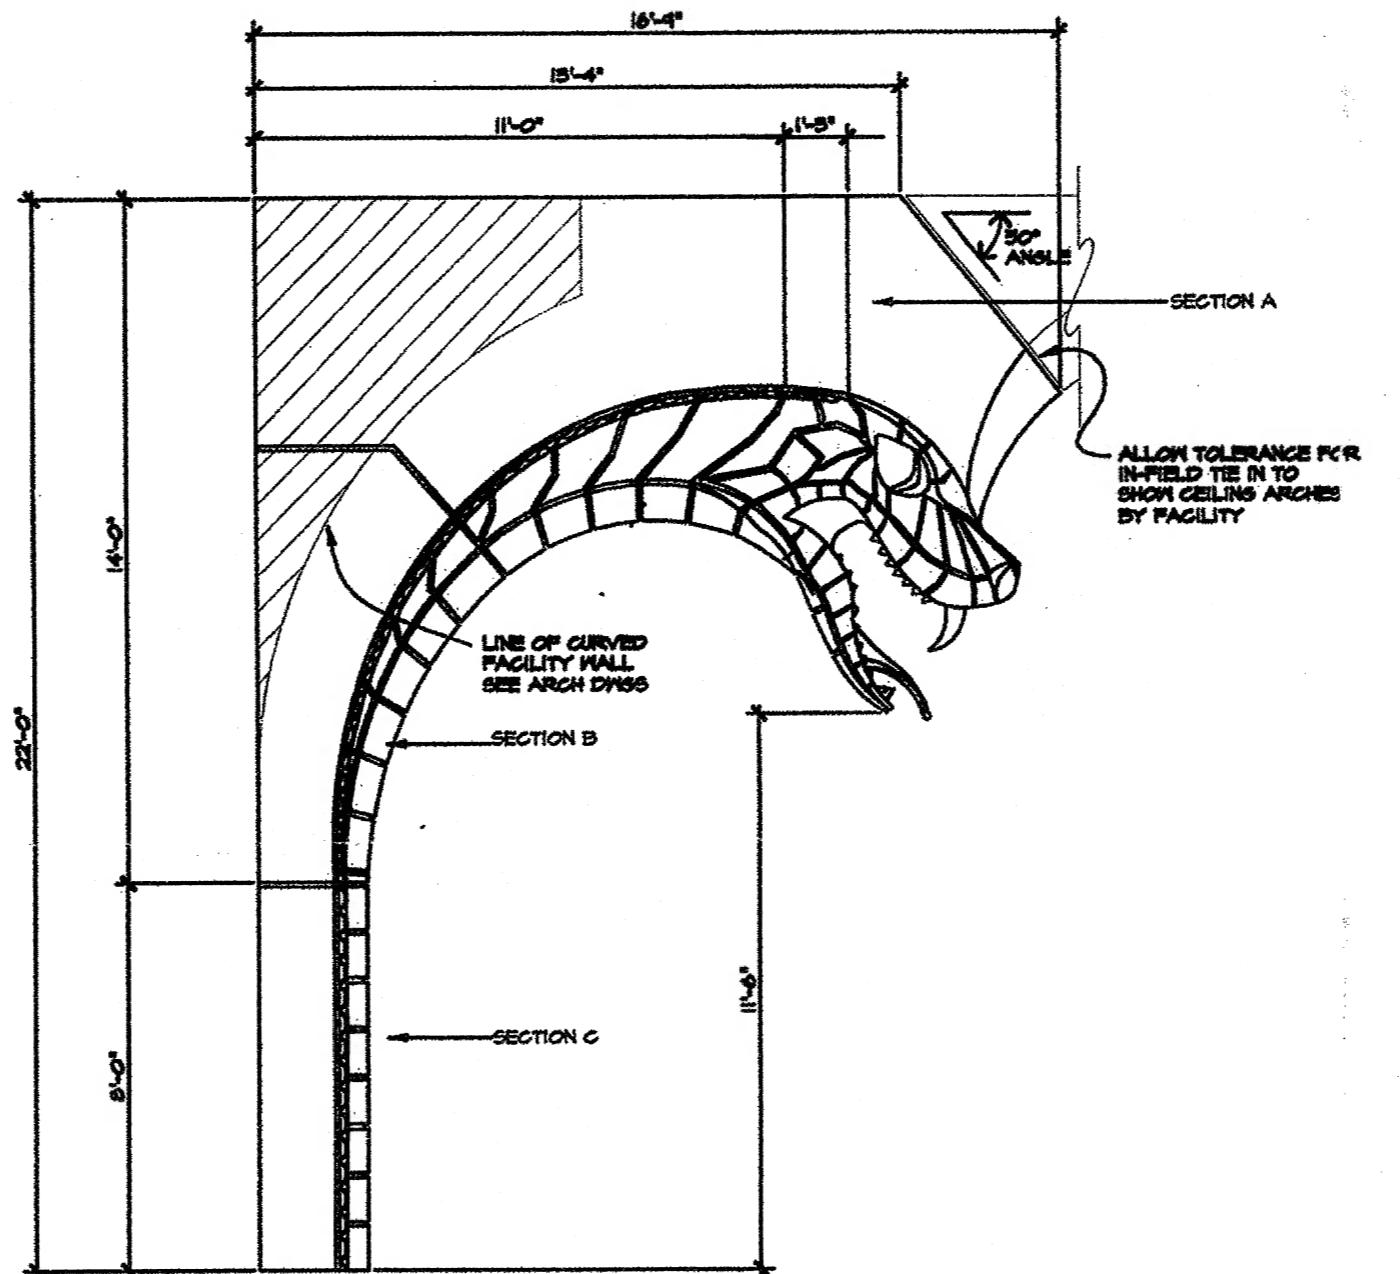


ELEVATION SCENE 8 SNAKE COLUMN B
SCALE: 1/2"-1'-0" D-8-05 D-8-05

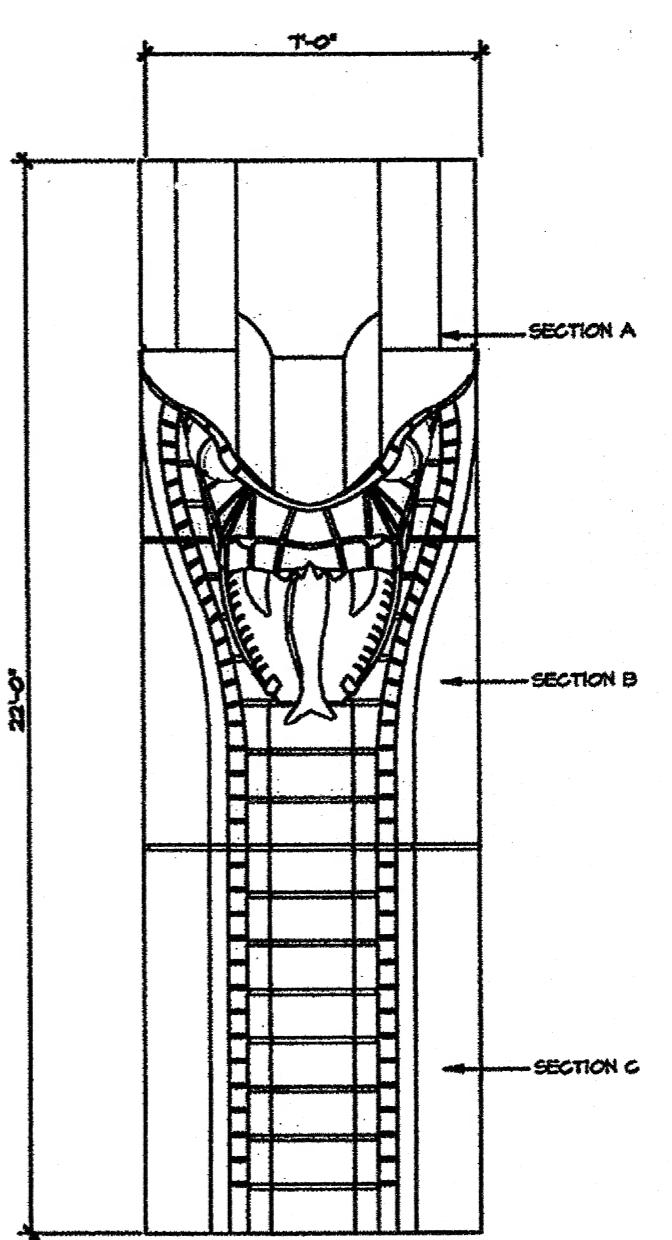


SCENE 8

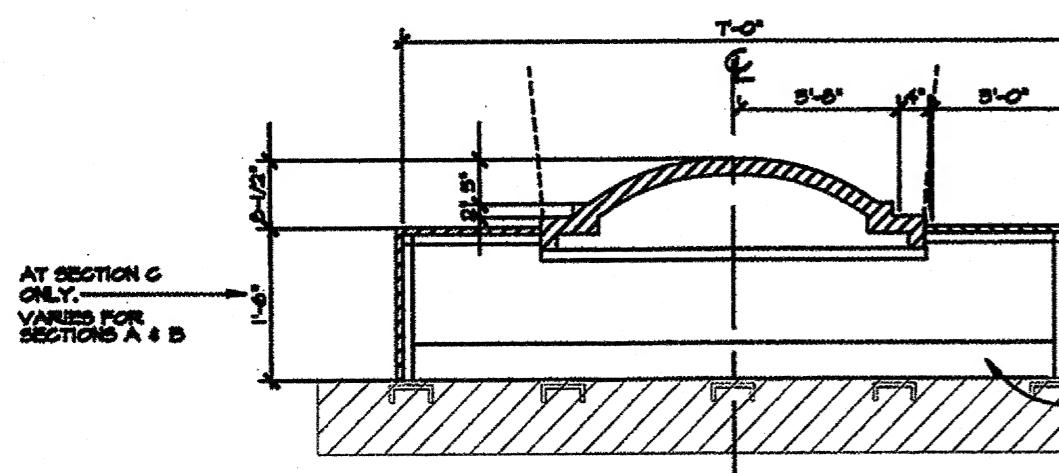

PLAN/DETAIL SCENE 8 3
SCALE: 1"=1'-0" D-8-05 D-8-05

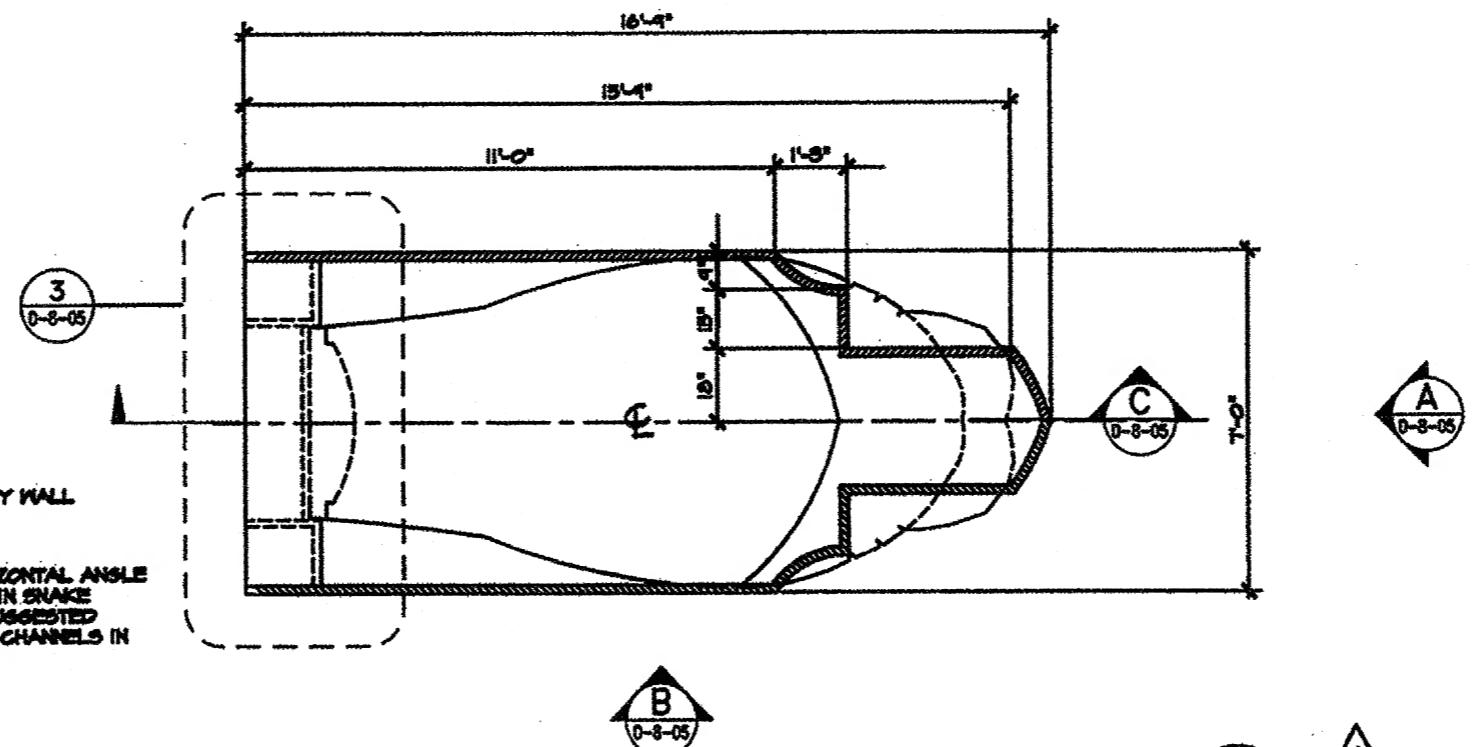

PLAN: SNAKE COLUMN **SNAKE TEMPLE**

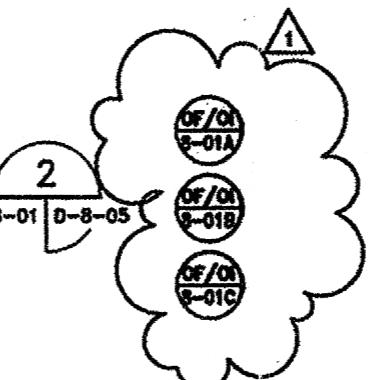

NOTE:

MAKE TOTAL OF 4 (FOUR) COLUMNS
IN THE FOLLOWING COMBINATIONS:

CASE A:

MAKE 2 COLUMNS WITH COMPLETE ABC SECTIONS

U MAKE 1 COLUMN WITH SECTION A
AND BROKEN OFF SECTION B

U MAKE 1 COLUMN 'COLLAPSED' ON
THE GROUND WITH COMPLETE ABC
SECTIONS MODIFIED TO APPEAR AS
SOLID STONework SEE D-8-05

REFER TO MODEL AND ART DIRECTOR
FOR CHARACTER FINISH AND SPECIFIC
DETAILS



GENERAL NOTES:

SHOW SET DRAWINGS SERVE AS A COORDINATION TOOL DESCRIBING THE FORM AND DESIGN OF THE SHOW. FINAL FINISH AND CHARACTER IS DETERMINED BY THE ART DIRECTOR.

REFER TO MODEL AND ILLUSTRATIONS FOR GENERAL ART DIRECTION AND INTENT (CHARACTER AND THEMES).

REFER TO FACILITY DRAWINGS FOR CURRENT STRUCTURAL AND ARCHITECTURAL INFORMATION

Disneyland®

THE DATA IN THIS DOCUMENT IS PROPRIETARY RIGHTS OF WALT DISNEY IMAGINING, 1401 FLOWER STREET, ALEXANDRIA, VIRGINIA 22314-5000. ANY PARTY ACCEPTING THIS DOCUMENT DOES SO IN CONFIDENCE AND AGREES THAT IT SHALL NOT BE REPRODUCED, IN WHOLE OR IN PART, NOR DISCLOSED TO OTHERS, WITHOUT THE WRITTEN CONSENT OF WALT DISNEY IMAGINING.		DATE		DESCRIPTION OF REVISIONS	
TYPE	REVISION NUMBER	DATE	TYPE	REVISION NUMBER	DATE
1	1	8/26/93	RELEASE FOR PRODUCTION	1	9/24/93
2	1	12/16/93	FACILITY COMPLETION PACKAGE	1	9/24/93
3	1		ISSUED FOR	1	

PROJECT AREA: ADVENTURELAND		DRAWN BY: CLAPPERTON/ROBERTS	
PHASE: 8		CHECKED: VAL USE	
W.B.S. NO.: INDIANA JONES EXPEDITIONS		APPROVED: SUSAN BONDS	
PROJECT CODE NUMBER:		DATE: DAVID EDWINSTER 9/29/93 t. #6 0-8-05	
 Disneyland ANAHEIM, CALIFORNIA			
PROJECT NUMBER: SCENE 8: SNAKE DETAILS THE SNAKE TEMPLE			
DRAWING NO.: D-8-05 REVISION NO.: 1			